3 SIDE (SOUTH-WEST) ELEVATION

Scale @ A0: 1 : 100

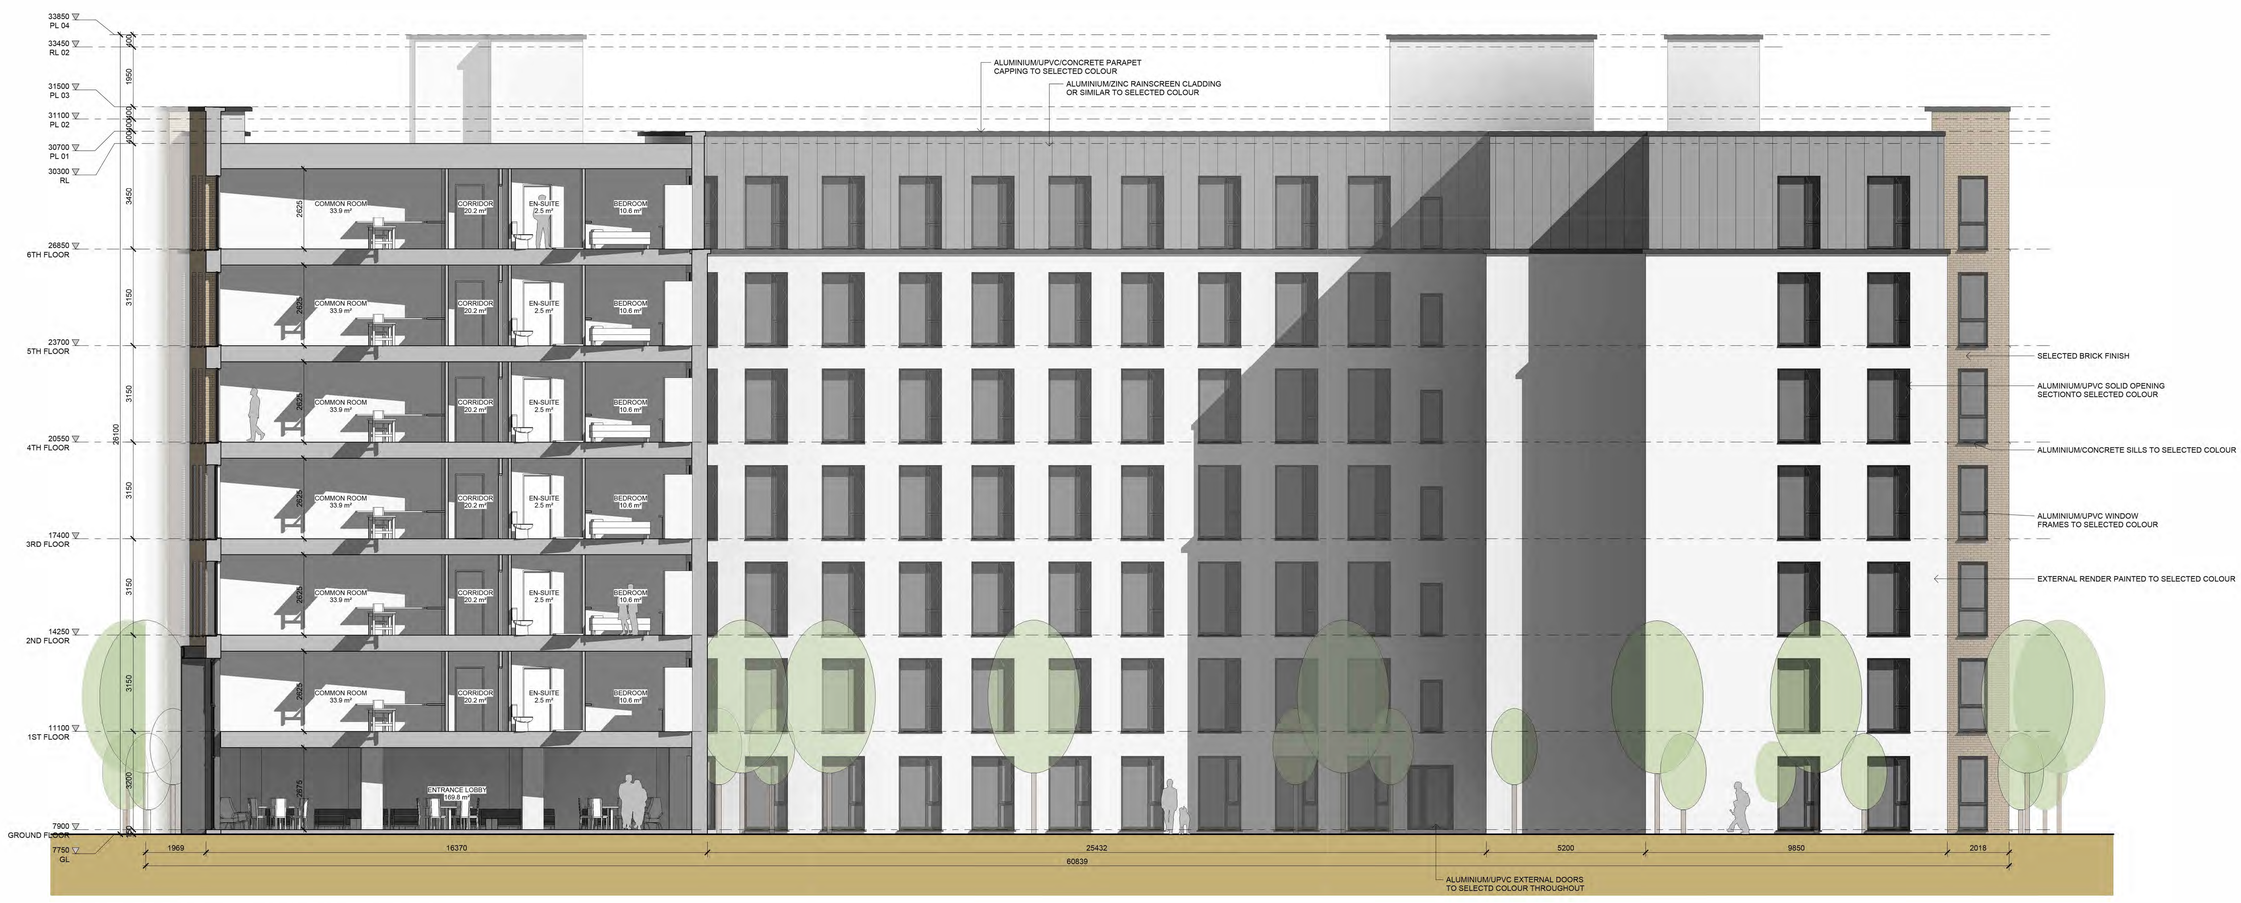

1 NORTH-EAST COURTYARD ELEVATION

Scale @ A0: 1 : 100

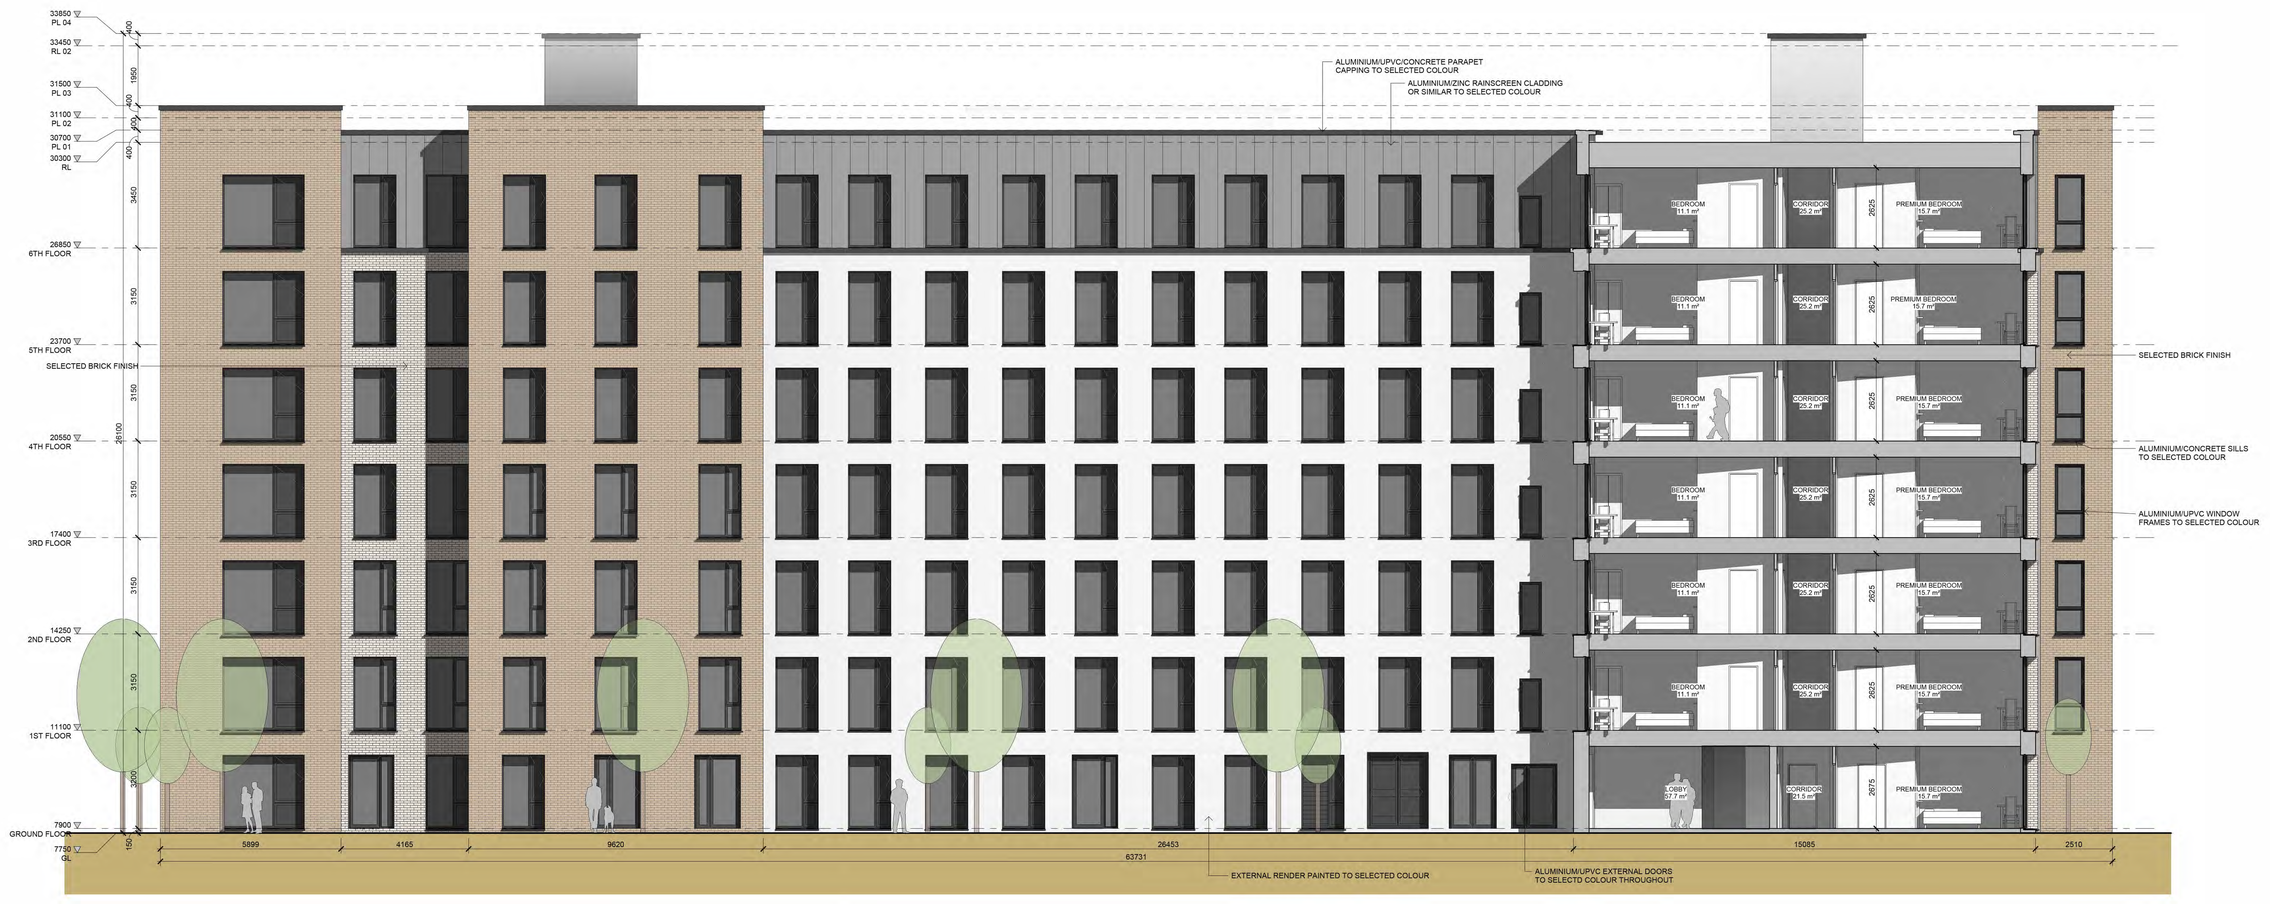

2 NORTH-WEST COURTYARD ELEVATION

Scale @ A0: 1 : 100

IMPORTANT NOTE;
Work to figured dimensions only - do not scale print. All setting out dimensions to be checked and confirmed on site prior to commencement of work. Any inaccuracies should be brought to the attention of the architect. If in doubt - ask! All construction methods, materials, services and installations to be in accordance with all Irish Building Regulations and codes of practice at the time of construction. All sub-contractors are ultimately responsible for ensuring compliance with the regulations within their own trade.
This drawing is copyright to Fewer Harrington & Partners.

NOTES

OS MAP REFERENCE INDEX
1:1,000 | 4683-22
1:2,500 | 4683-C
1:1,000 | 4744-02
1:2,500 | 4744-A

NOTE ON LOCATION
PLEASE REFER TO DRAWING PP-1.01 FOR LOCATION OF THIS BLOCK

NOTE ON DRAINAGE
PLEASE REFER TO ENGINEER DRAWINGS FOR ALL FOUL, SURFACE AND WATERMAIN INFORMATION

REV. NO.	DESCRIPTION	DATE	BY

STAGE
LRD PLANNING

Fewer Harrington & Partners
architects, planners + project managers
Studio 14, The Atrium, Maritana Gate, Canada St., Waterford, Ireland
Tel. +353-51-876991 Fax. +353-51-878676 E-mail: waterford@fhp-architects.com

PROJECT
WHITEBOX STUDENT CAMPUS
GROODY ROAD, NEWCASTLE, CASTLETROY,
LIMERICK, FOR GROODY DEVELOPMENTS LTD

DRAWING
BLOCK B
PROPOSED ELEVATIONS AND SECTIONS PAGE 2 OF 2

DRAWN	DATE
WW	JAN 2025

SCALE @ A1 1 : 100
SCALE @ A3 1:200

CAD
JOB No. 23020
DWG No. PP-3.10