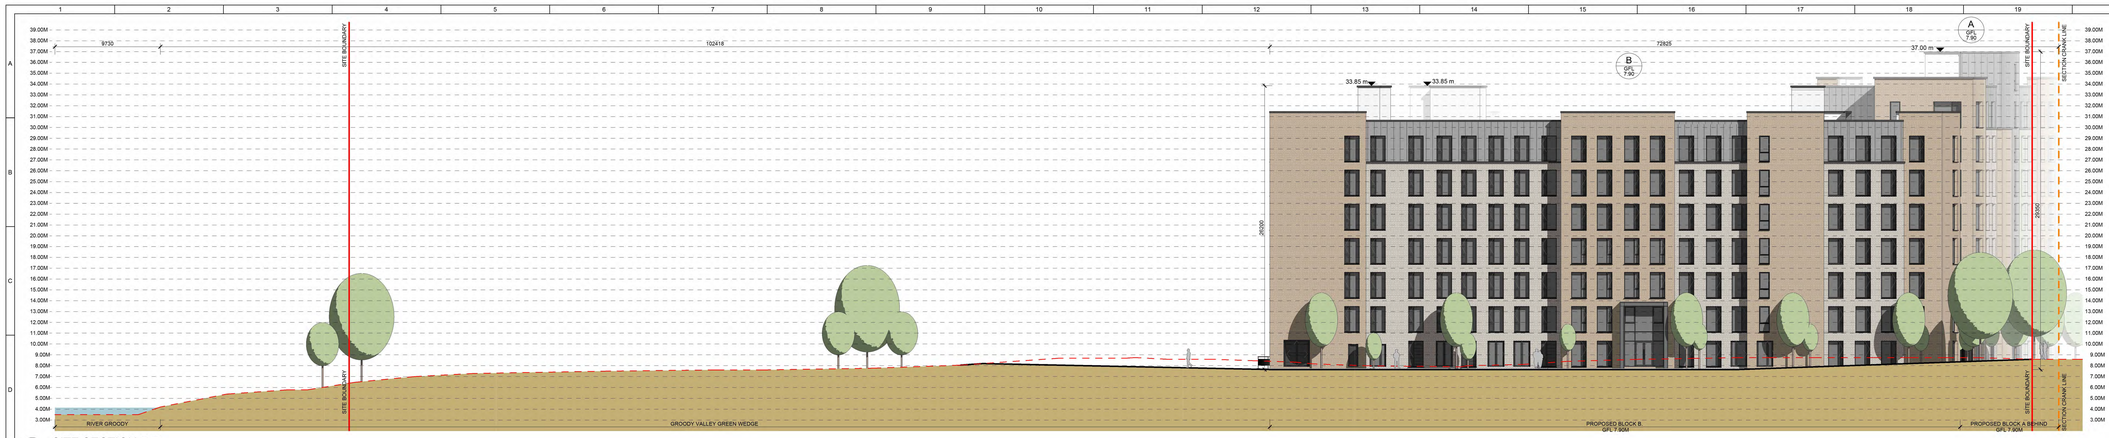

5 SITE SECTION 5-5

Scale @ A0: 1 : 200

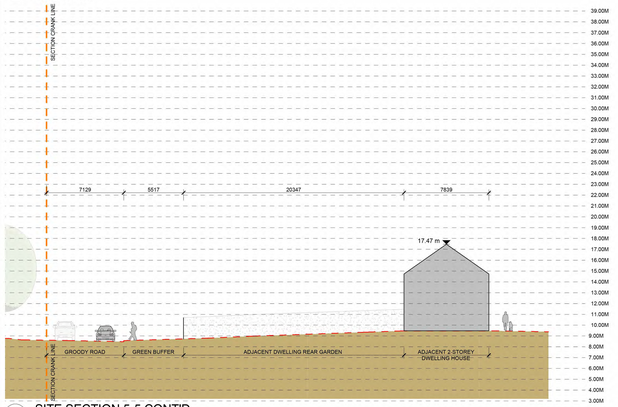

5A SITE SECTION 5-5 CONT'D

Scale @ A0: 1 : 200

6 SITE SECTION 6-6

Scale @ A0: 1 : 200

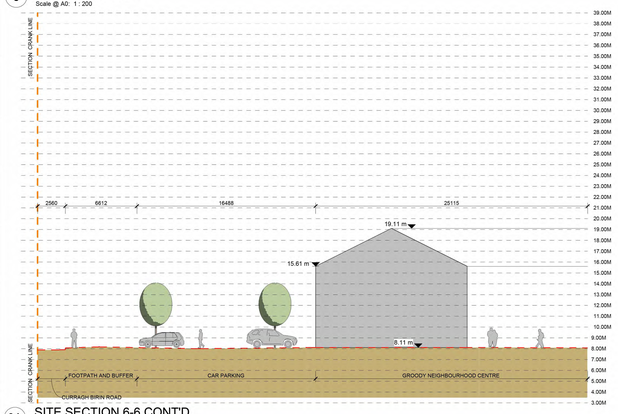

6A SITE SECTION 6-6 CONT'D

Scale @ A0: 1 : 200

IMPORTANT NOTE;
Work to figured dimensions only - do not scale print. All setting out dimensions to be checked and confirmed on site prior to commencement of work. Any inaccuracies should be brought to the attention of the architect. If in doubt - ask! All construction methods, materials, services and installations to be in accordance with all Irish Building Regulations and codes of practice at the time of construction. All sub-contractors are ultimately responsible for ensuring compliance with the regulations within their own trade.
This drawing is copyright to Fewer Harrington & Partners.

NOTES

OS MAP REFERENCE INDEX
1:1,000 | 4683-22
1:1,000 | 4744-01
1:1,000 | 4744-02
1:2,500 | 4744-A

NOTE ON DRAINAGE
PLEASE REFER TO ENGINEER DRAWING FOR ALL FOUL, SURFACE AND WATERMAIN INFORMATION

NOTE ON LOCATION
PLEASE REFER TO DRAWING PP-1.01 FOR LOCATION OF THIS BLOCK

KEY MAP N.T.S

REV. NO.	DESCRIPTION	DATE	BY

STAGE
LRD PLANNING

Fewer Harrington & Partners
architects, planners + project managers
Studio 14, The Atrium, Maritana Gate, Canada St., Waterford, Ireland
Tel. +353-51-876991 Fax. +353-51-876076 E-mail. waterford@fp-architects.com

PROJECT
WHITEBOX STUDENT CAMPUS
GROODY ROAD, NEWCASTLE, CASTLETROY
LIMERICK FOR GROODY DEVELOPMENTS LTD.

DRAWING
PROPOSED SITE SECTIONS PAGE 3 of 4

DRAWN	WW	DATE	JAN 2025
SCALE @ A0	1 : 200	JOB No.	23020
SCALE @ A2	1:400	DWG No.	PP-7.03
		CAD	