COPYRIGHT AND OWNERSHIP OF THIS DRAWING IS VESTED IN GARLAND. WHOSE PRIOR WRITTEN CONSENT IS REQUIRED FOR FOR ITS REPRODUCTION AND PUBLICATION TO ANY THIRD PARTY IS

ALL RIGHTS RESERVED BY THE LAW OF COPYRIGHT AND BY INTERNATIONAL COPYRIGHT CONVENTIONS AND RESERVED TO GARLAND ©

NO PART OF THIS DOCUMENT MAY BE REPRODUCED OR TRANSMITTED IN ANY FORM OR BY ANY MEANS, ELECTRONIC OR MECHANICAL, WITHOUT THE WRITTEN PERMISSION OF THE CONSULTING ENGINEER AS COPYRIGHT HOLDER EXCEPT AS AGREED FOR USE ON THE PROJECT FOR WHICH THE DOCUMENT WAS ORIGINALLY ISSUED

QUALITY
LS. EN ISO 9001:2015
NSAI Certified

NOTES

1. THIS DRAWING IS TO BE READ IN CONJUNCTION WITH THE SPECIFICATIONS AND ALL RELEVANT ARCHITECTS AND SERVICES ENGINEERS DRAWINGS.
2. DO NOT SCALE, USE FIGURED DIMENSIONS ONLY.
3. SETTING OUT TO ARCHITECTS DETAILS.
4. DRAWINGS SHALL BE CHECKED BY CONTRACTOR AND ANY DISCREPANCIES (DIMENSIONS) SHALL BE BROUGHT TO THE ATTENTION OF THE ENGINEER BEFORE WORK IS COMMENCED.

ID:25GROO00098
Type:Open
ISIS Chainage: 981.082
MIKE Chainage: 6563.918
Hz.Scale 1:250
Vt.Scale 1:250
Datum -1.000

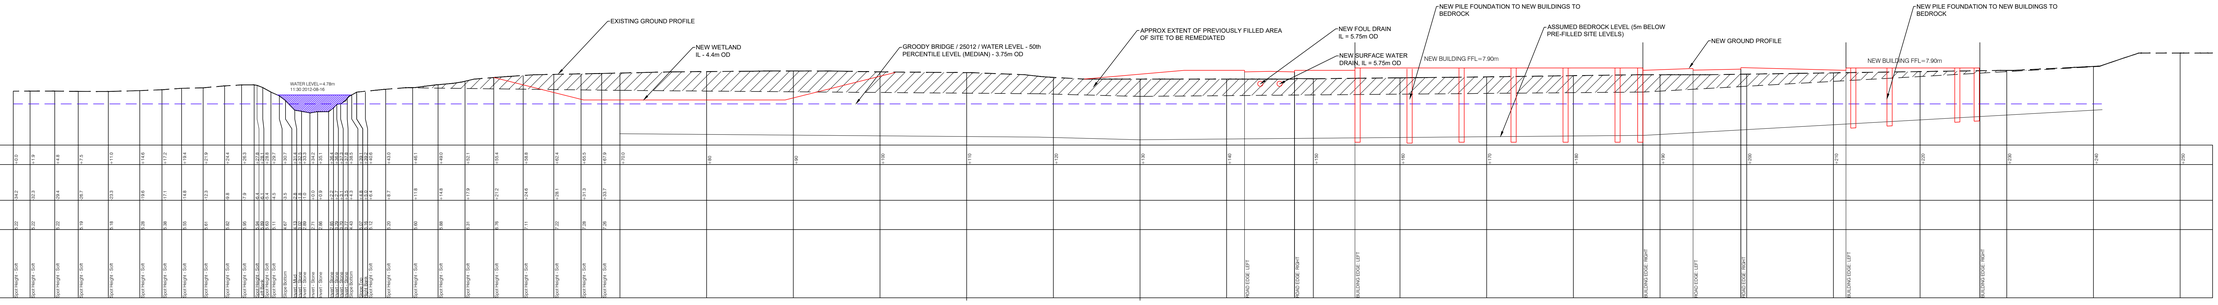

SECTION 25GROO00098

1:250 H, 1:250 V

ID:25GROO00108
Type:Open
ISIS Chainage: 1084.921
MIKE Chainage: 6460.079
Hz.Scale 1:250
Vt.Scale 1:250
Datum -1.000

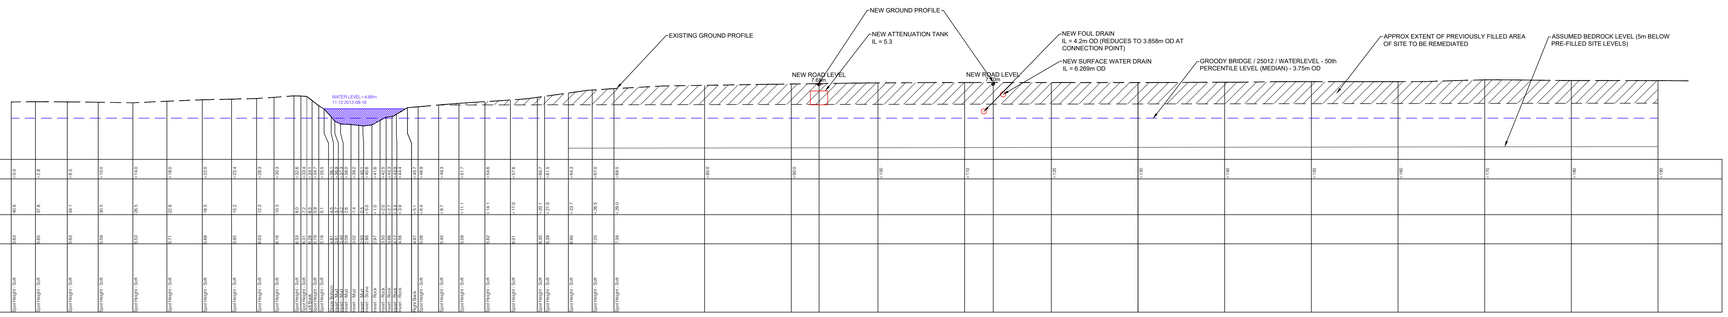

SECTION 25GROO00108

1:250 H, 1:250 V

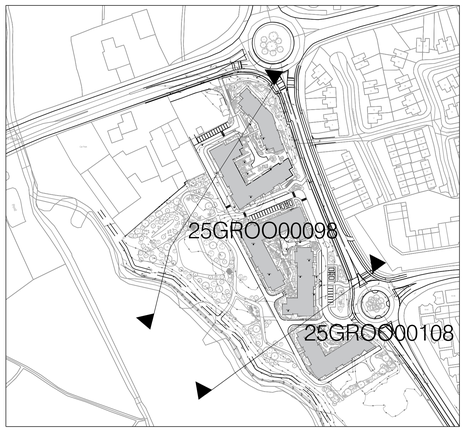

KEYPLAN

NTS

REV	DATE	DESCRIPTION	DRN	DES	CHK	APP

CLIENT:
GROODY DEVELOPMENTS LIMITED

ARCHITECT:
FEWER HARRINGTON & PARTNERS
STUDIO 14, THE ATRIUM, MARITANA GATE, CANADA STREET, WATERFORD

GARLAND

D U B L I N L I M E R I C K W A T E R F O R D INTERNATIONAL
T: +353 1 4964322 T: +353 61 319708 T: +353 51 876511 T: +353 61 319708
E: info@garlandconsultancy.com W: www.garlandconsultancy.com

PROJECT:
WHITEBOX STUDENT CAMPUS, GROODY ROAD, NEWCASTLE, CASTLETROY, LIMERICK

TITLE:
SITE CROSS SECTIONS
BELOW GROUND

STATUS:
PLANNING APPLICATION

DRAWN: AK	DES. BY: BL
CHK. BY: PC	APP. BY: BL
DATE: DATE	JOB No. W0657
A0 SCALE: 1:250	
DRG. No. 014	REV. 1st

W0657-014-Aug