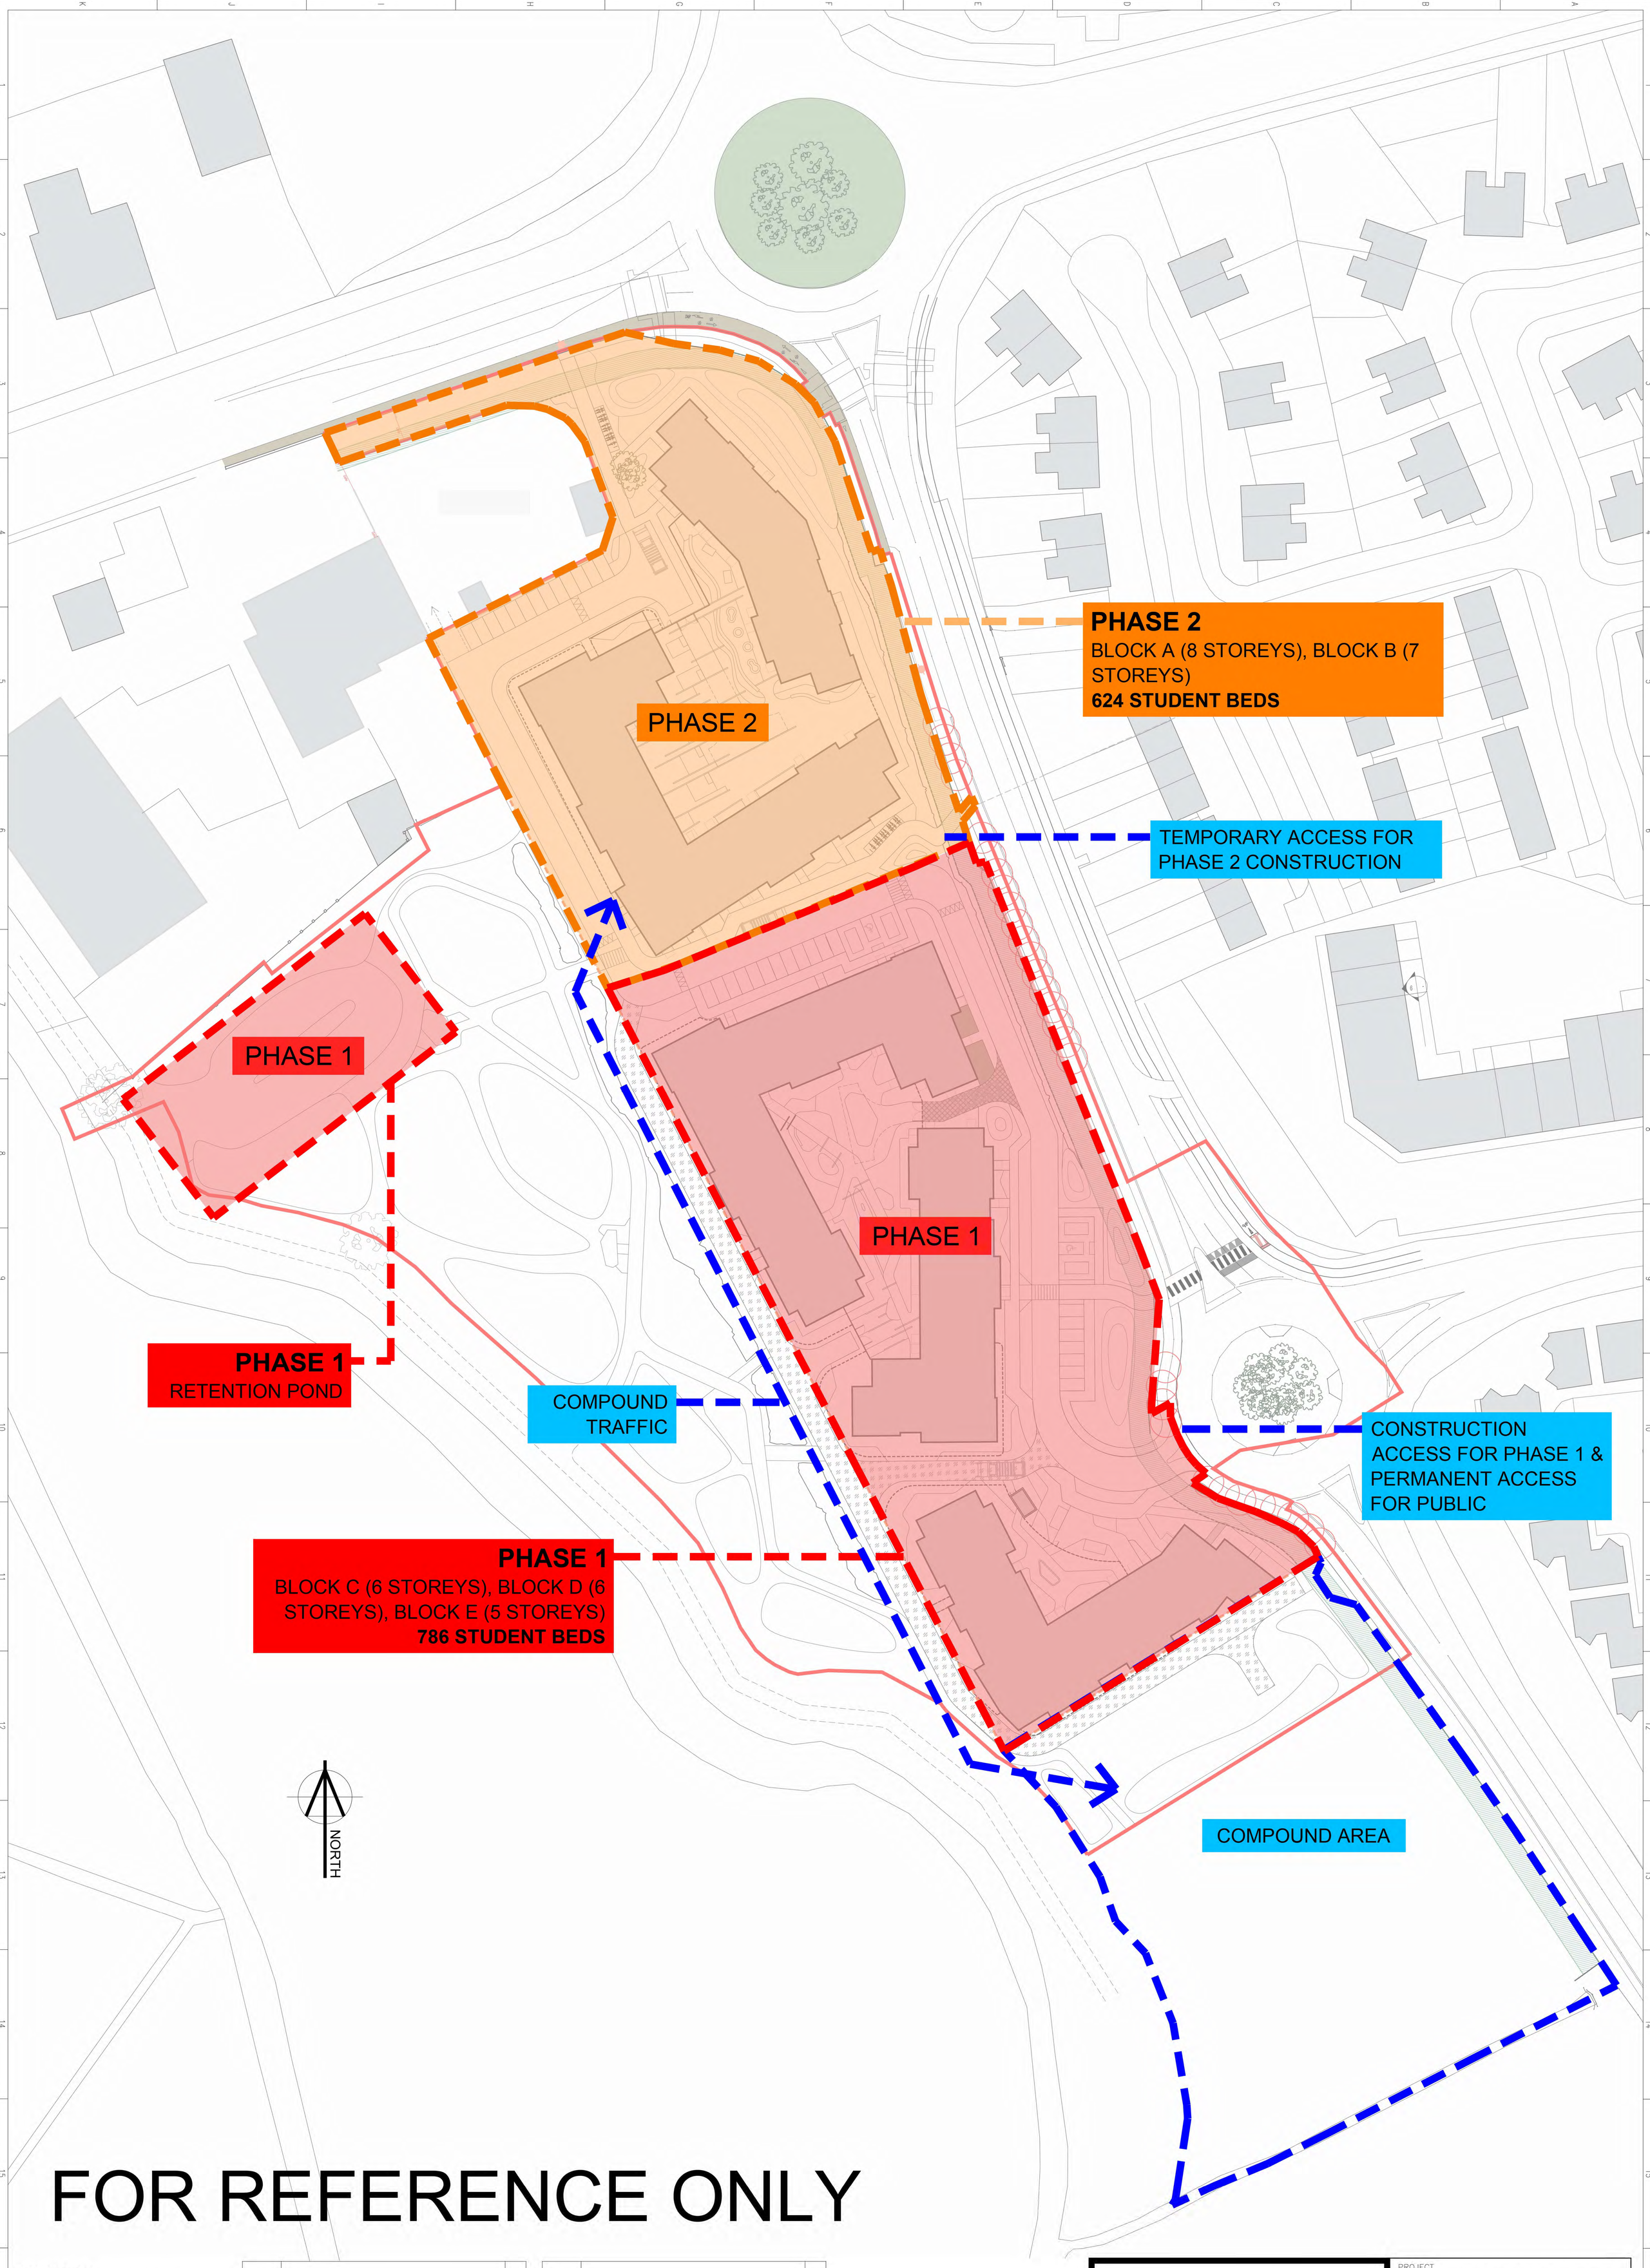

FOR REFERENCE ONLY

IMPORTANT NOTE;
Work to figured dimensions only - do not scale print. All setting out dimensions to be checked and confirmed on site prior to commencement of work. Any inaccuracies should be brought to the attention of the architect. If in doubt - ask!
All construction methods, materials, services and installations to be in accordance with all Irish Building Regulations and codes of practice at the time of construction. All sub-contractors are ultimately responsible for ensuring compliance with the regulations within their own trade.
This drawing is copyright to Fewer Harrington & Partners.

DATE	REVISIONS TO DRAWING	By

DATE	REVISIONS TO DRAWING	By

STAGE
LRD PLANNING

Fewer Harrington & Partners
architects, planners + project managers
Studio 14, The Atrium, Maritana Gate, Canada St., Waterford, Ireland
Tel.+353-51-876991 Fax.+353-51-878676 E-mail. waterford@fhp-architects.com

DRAWING PROPOSED PHASING LAYOUT

PROJECT
WHITEBOX STUDENT CAMPUS, GROODY ROAD, NEWCASTLE, CASTLETROY, LIMERICK FOR GROODY DEVELOPMENTS LTD.

DRAWN	DATE	CAD:
DON	JAN 2025	JOB No. 23020
SCALE A1 N.T.S.		DWG No. PP-1.04
SCALE A3 N.T.S.		